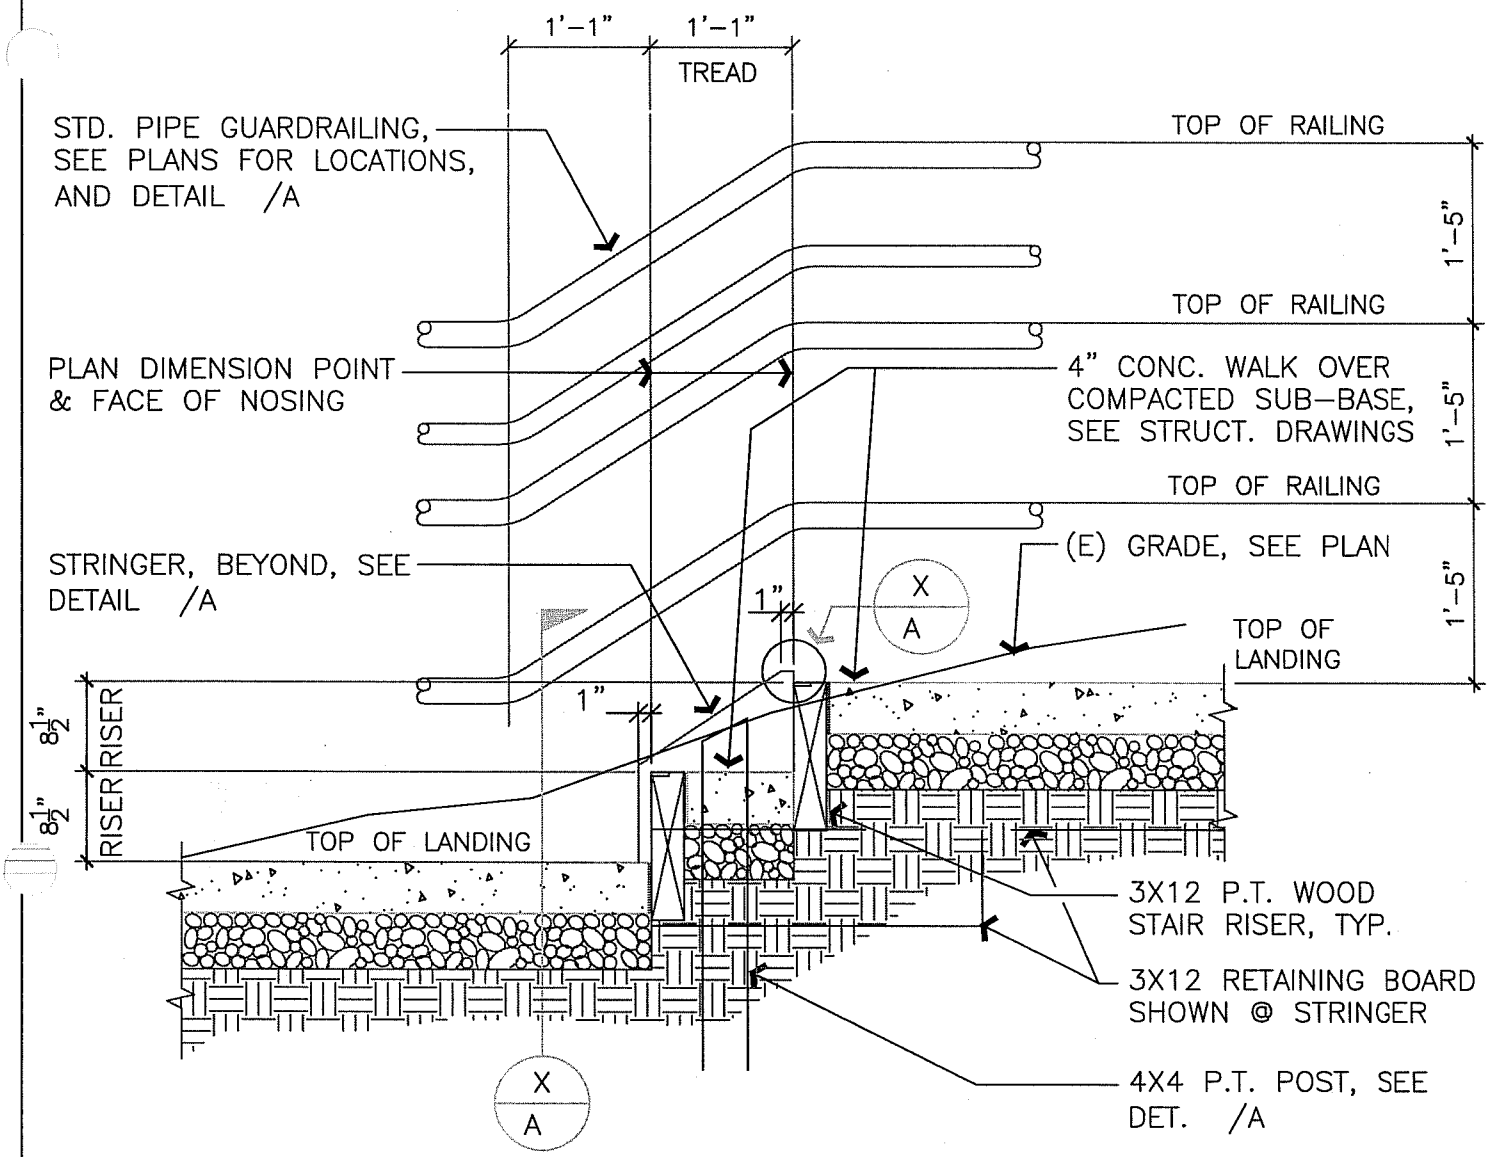

TYPICAL DOUBLE RISER @ CONCRETE WALK

SCALE : 1" = 1'-0"

ARCHITECTURAL STANDARD DETAILS TYPICAL DOUBLE RISER @ CONCRETE WALK	DRAWN BY W.C.	DETAIL TYPE CONCR. WALK
	DATE 7/19/02	SCALE AS NOTED
	APPROVED BY	SHEET
UNIVERSITY OF CALIFORNIA – LAWRENCE BERKELEY NATIONAL LABORATORY FACILITIES DEPARTMENT	DATE	A-144
	DRAWING FILE NAME A-144	1