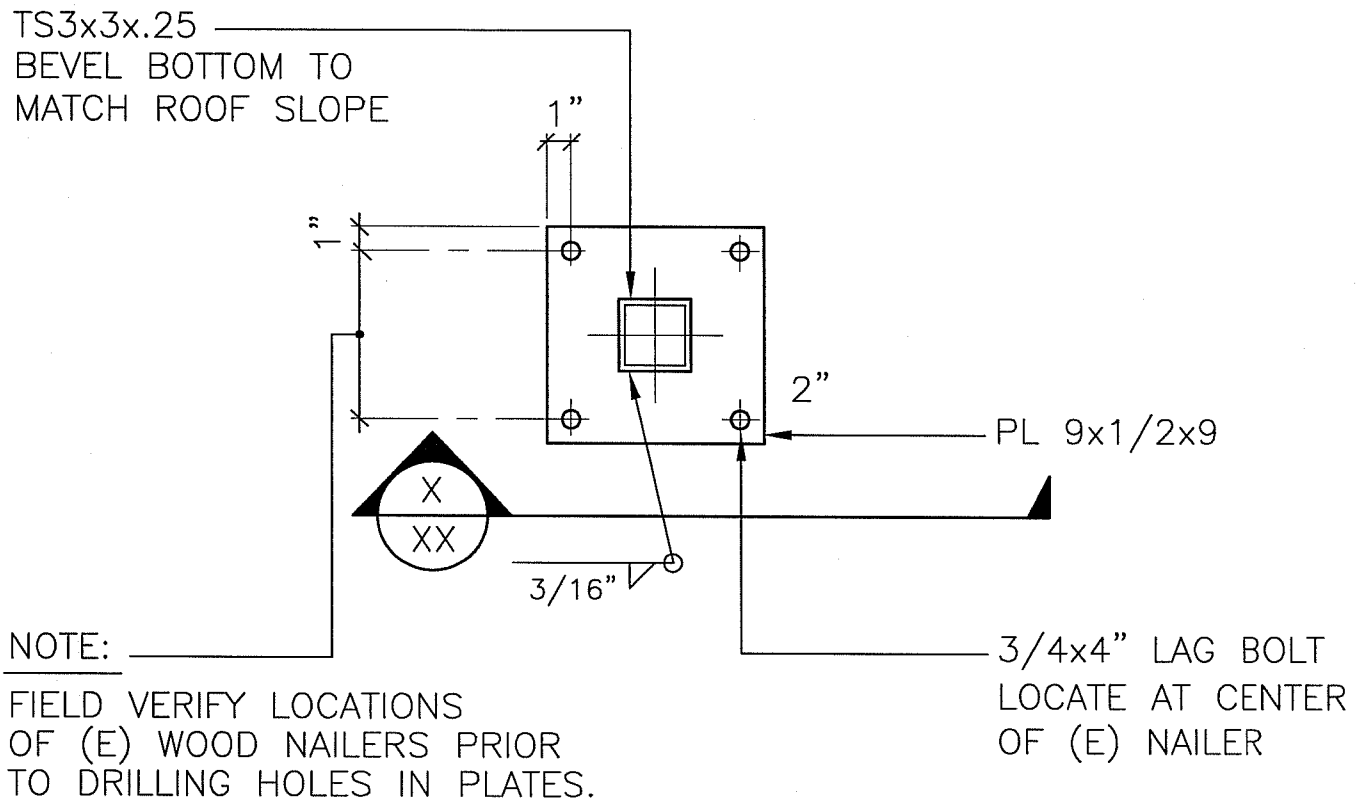

PLAN – TYPE "1" BASE PLATE

SCALE : 1 1/2" = 1'–0" (WITHOUT GUSSETS) A504.1

ARCHITECTURAL STANDARD DETAIL **PLAN – TYPE "1" BASE PLATE**	DRAWN BY W.C.	DETAIL TYPE ROOF
	DATE 10/27/99	SCALE 1 1/2"=1'–0"
	APPROVED BY	SHEET
UNIVERSITY OF CALIFORNIA – LAWRENCE BERKELEY NATIONAL LABORATORY FACILITIES DEPARTMENT	DATE	A504.1
	DRAWING FILE NAME A504.1	1