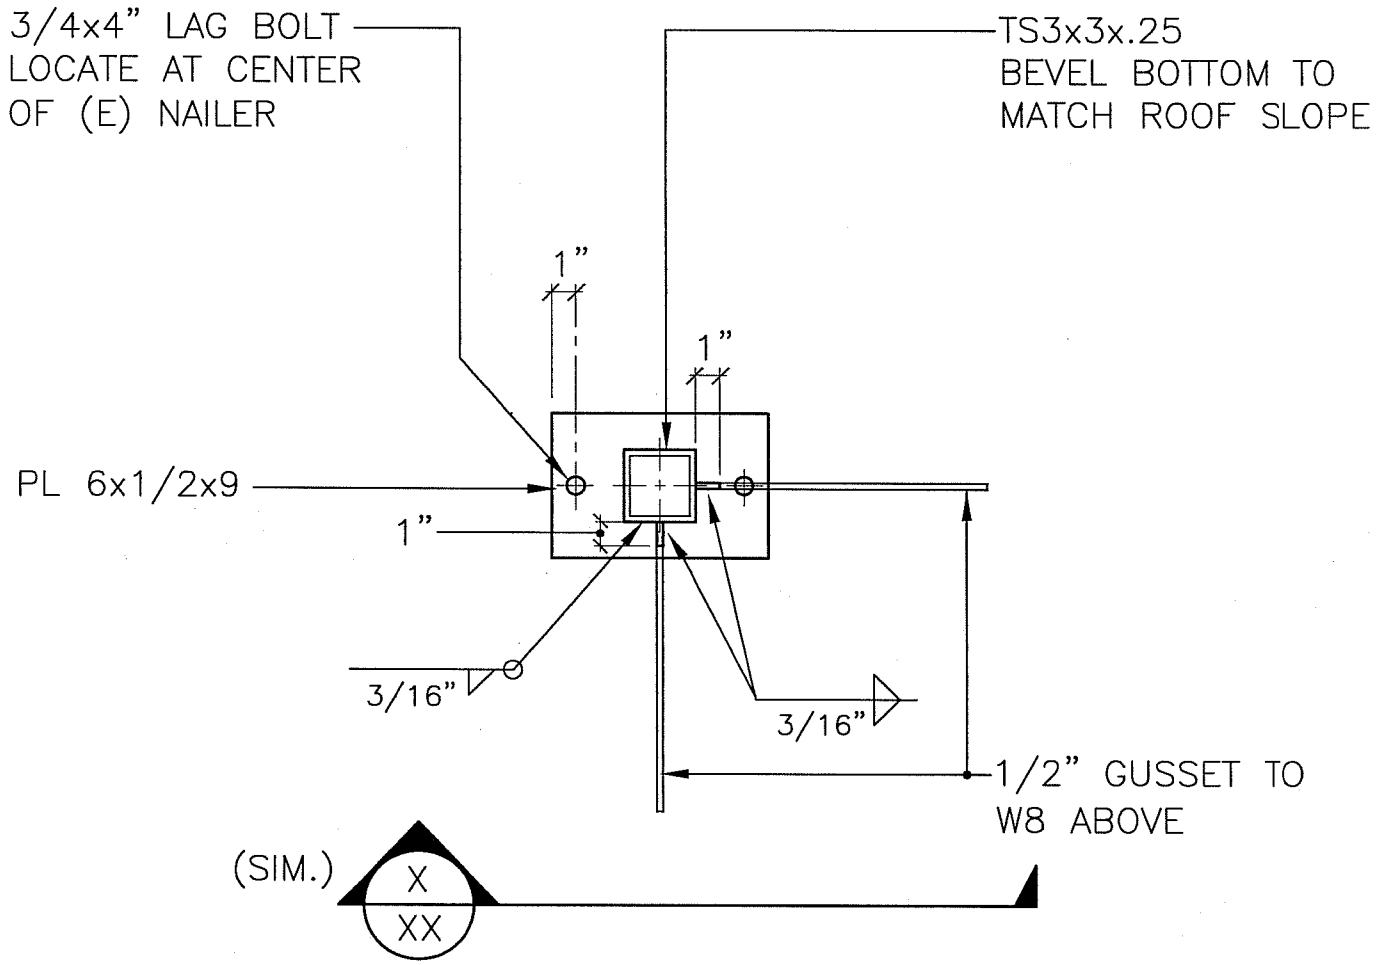

PLAN – TYPE "2" BASE PLATE

SCALE : 1 1/2" = 1'–0"

A505

ARCHITECTURAL STANDARD DETAIL **PLAN – TYPE "2" BASE PLATE**	DRAWN BY W.C.	DETAIL TYPE ROOF
	DATE 10/27/99	SCALE 1 1/2"=1'–0"
	APPROVED BY	SHEET
UNIVERSITY OF CALIFORNIA – LAWRENCE BERKELEY NATIONAL LABORATORY FACILITIES DEPARTMENT	DATE	A505
	DRAWING FILE NAME A505	1