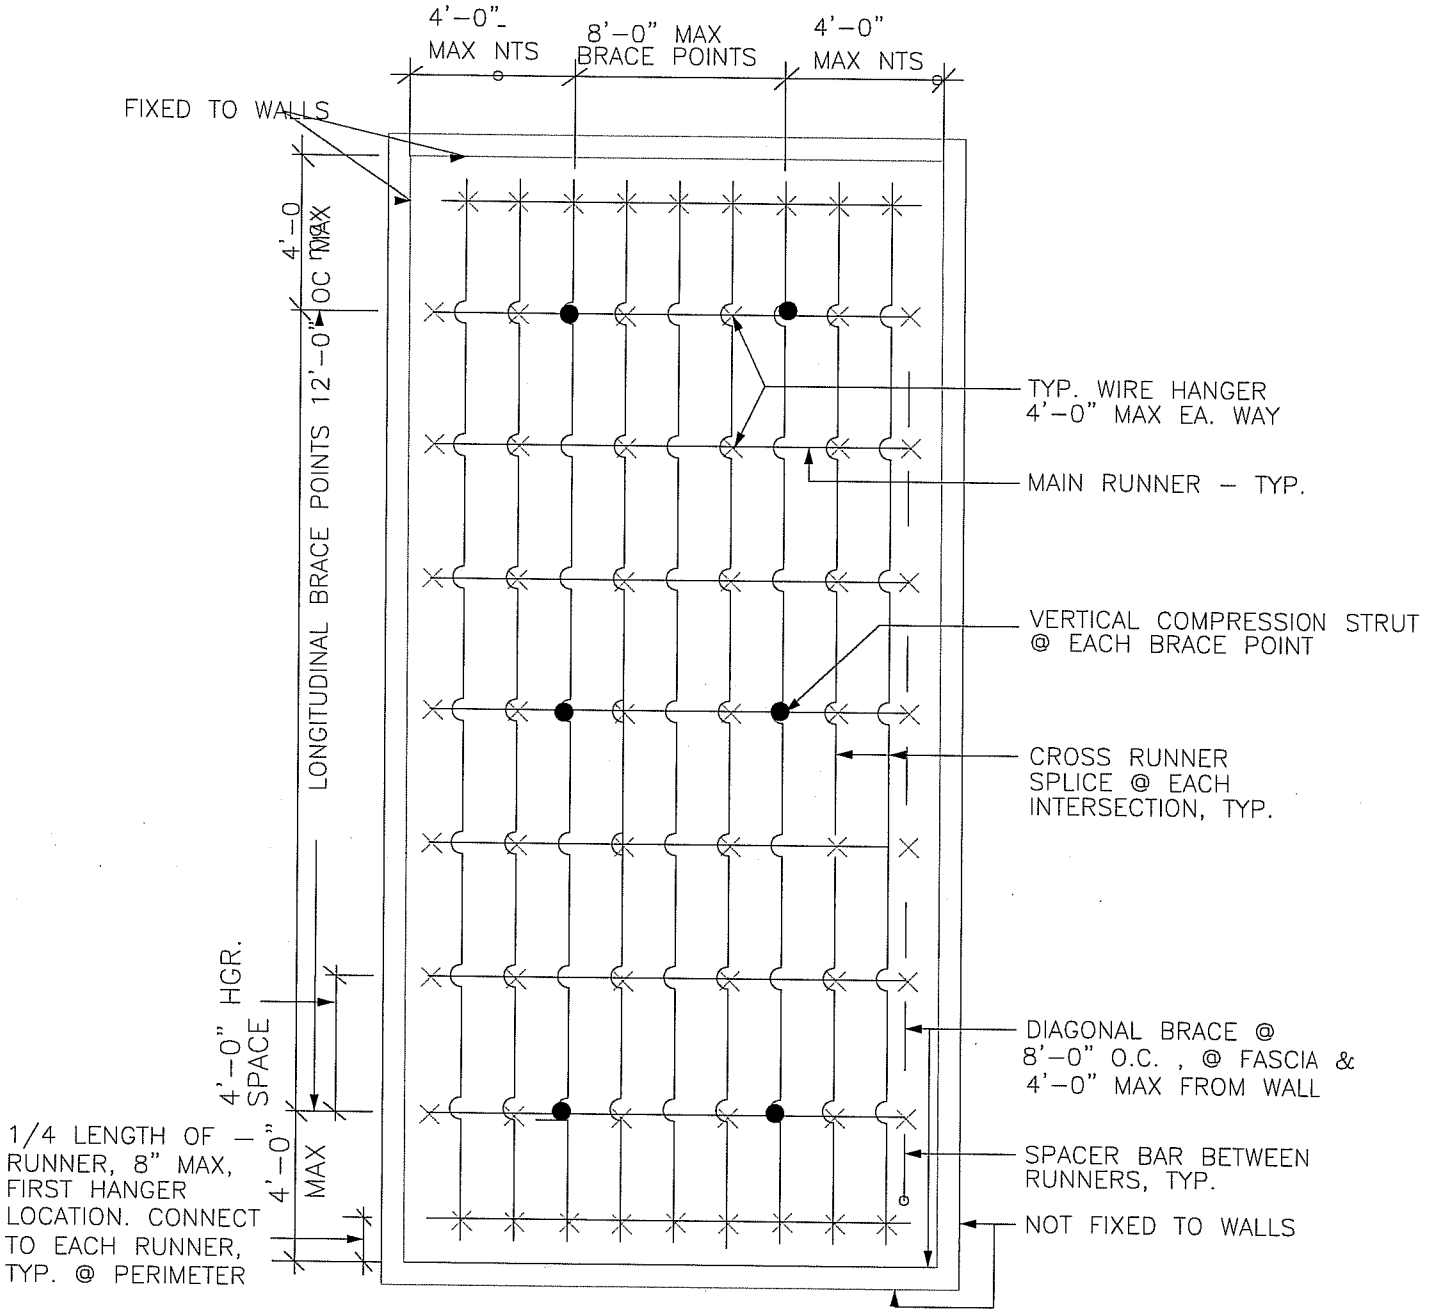

ACOUSTICAL CEILING SUSPENSION SYSTEM DIAGRAM

NOT TO SCALE

A740-1

ARCHITECTURAL STANDARD DETAILS ACOUST. CEILING SUSP. SYSTEM DIAGRAM	DRAWN BY BJL	DETAIL TYPE INTERIOR
	DATE 4/1/00	SCALE AS NOTED
	APPROVED BY	SHEET
UNIVERSITY OF CALIFORNIA - LAWRENCE BERKELEY NATIONAL LABORATORY FACILITIES DEPARTMENT	DATE	A740.1
	DRAWING FILE NAME A740.1	1