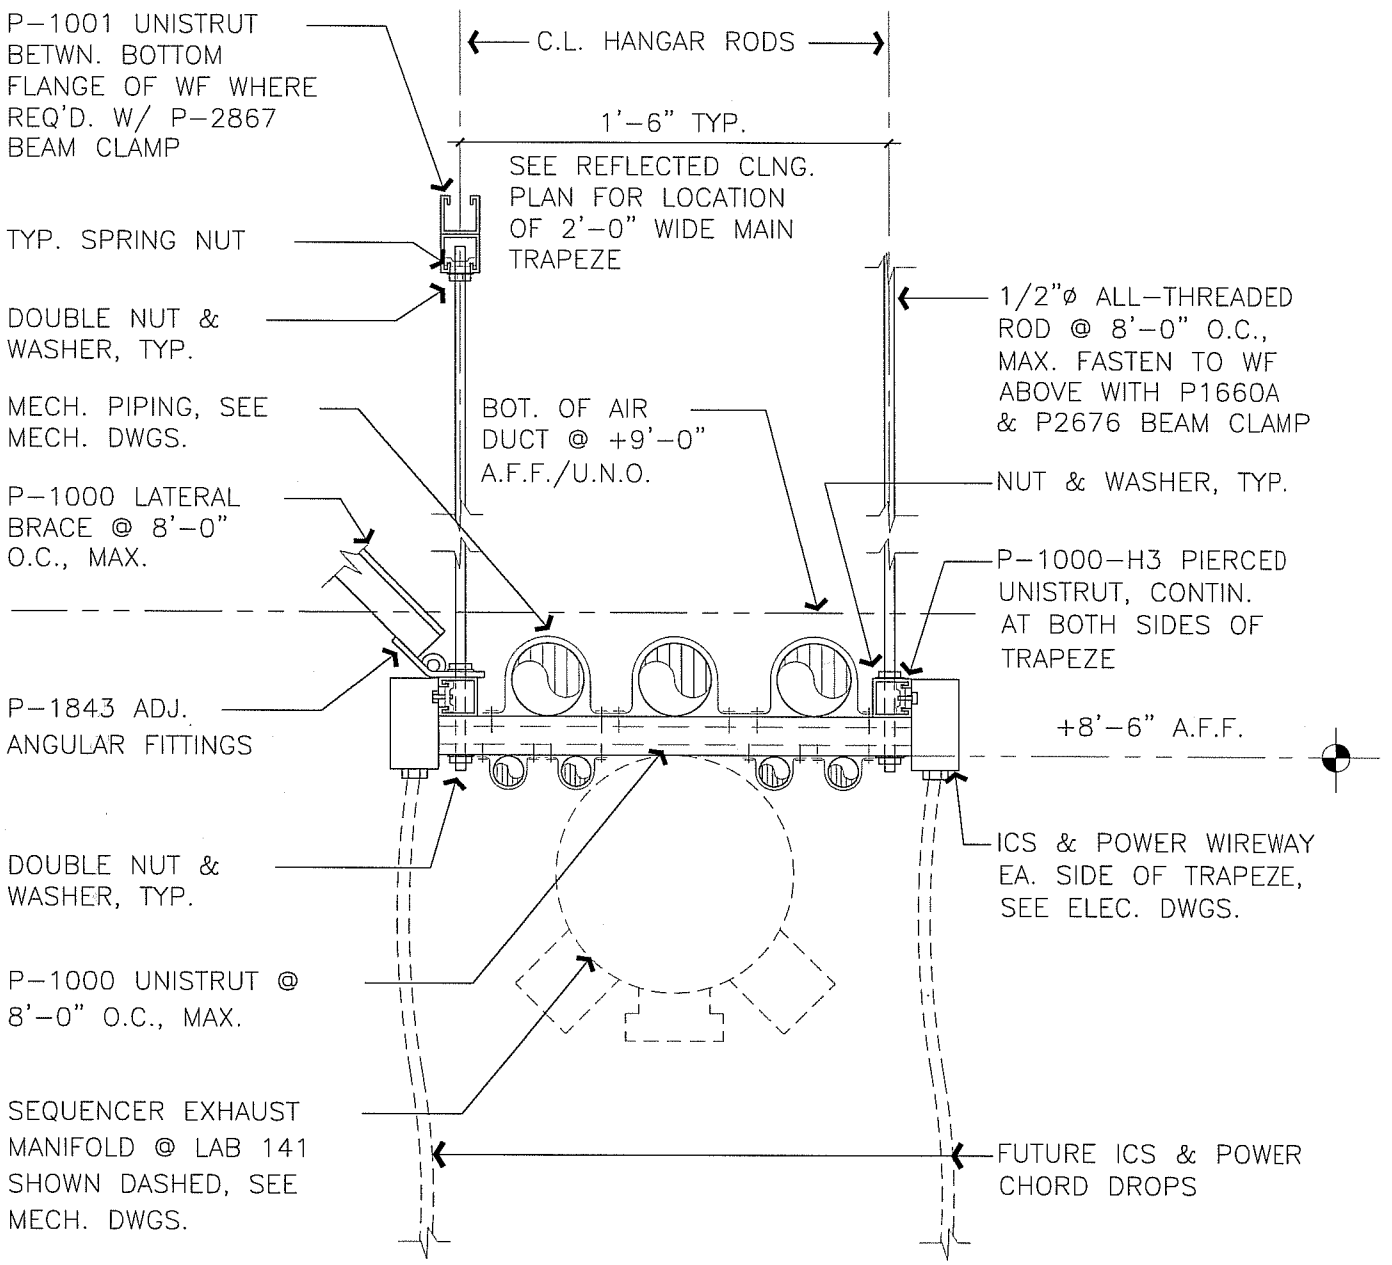

CABLETRAY DETAIL

SCALE : 1 1/2" = 1'-0"

A760-5

ARCHITECTURAL STANDARD DETAILS CABLETRAY DETAIL	DRAWN BY W.C.	DETAIL TYPE INTERIOR
	DATE 5/9/99	SCALE 1 1/2"=1'-0"
	APPROVED BY	SHEET
UNIVERSITY OF CALIFORNIA – LAWRENCE BERKELEY NATIONAL LABORATORY FACILITIES DEPARTMENT	DATE	A760-5
	DRAWING FILE NAME A760-5	