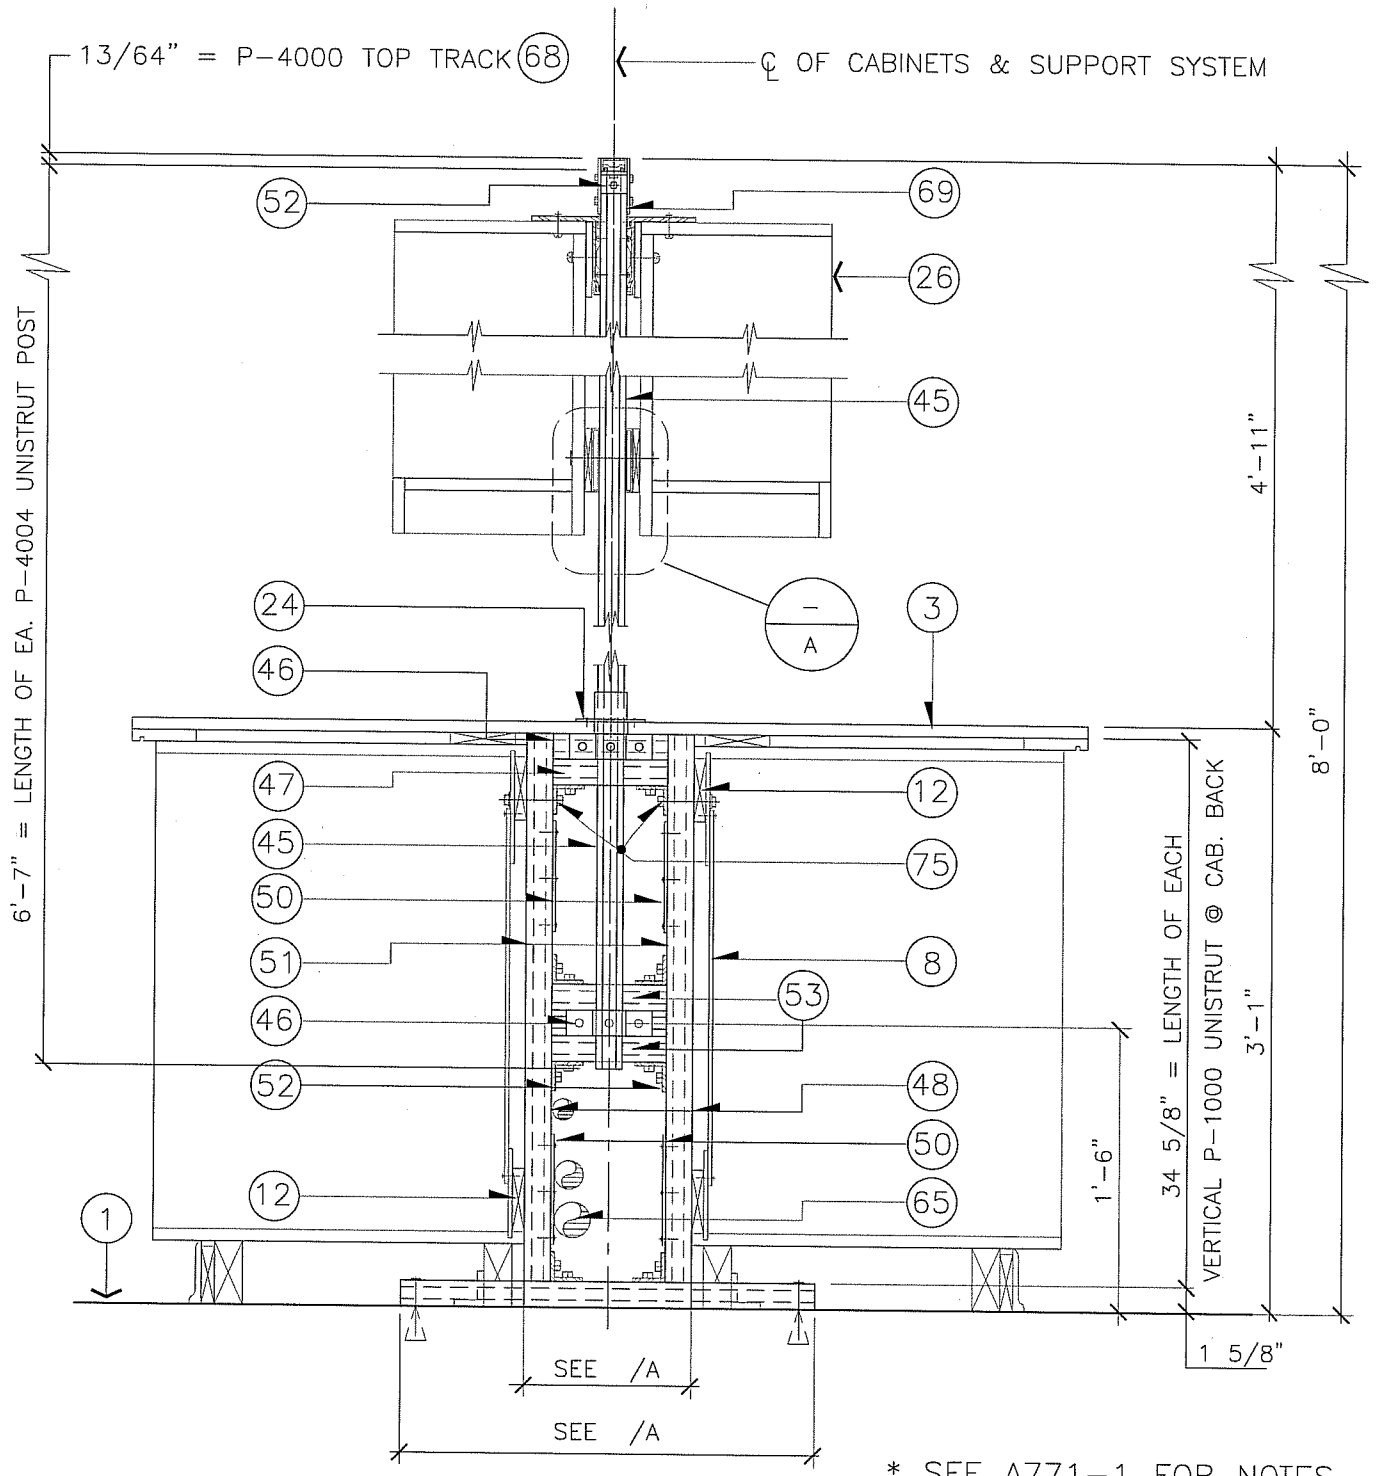

* SEE A771-1 FOR NOTES

AISLE HUNG CASEWORK – UNISTRUT SUPPORT

1" = 1'-0"

A777-1

ARCHITECTURAL STANDARD DETAIL AISLE HUNG CASEWORK – UNISTRUT SUPPORT	DRAWN BY W.C.	DETAIL TYPE CASEWORK
	DATE 7/16/98	SCALE AS NOTED
	APPROVED BY	SHEET
UNIVERSITY OF CALIFORNIA – LAWRENCE BERKELEY NATIONAL LABORATORY FACILITIES DEPARTMENT	DATE	A777-1
	DRAWING FILE NAME A776-4	1