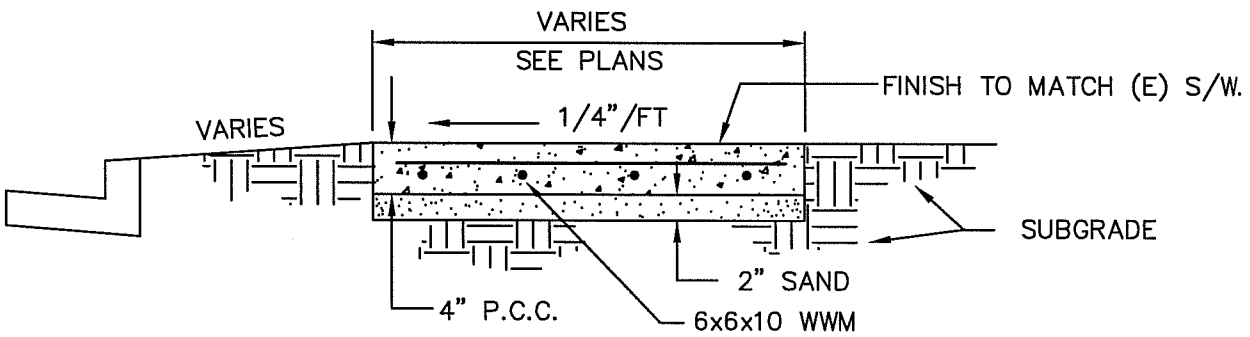

X
XX

TYPCAL SIDEWALK REPAIR SECTION

SCALE: NONE

LBNL STANDARD TYPICAL SIDEWALK REPAIR SECTION	DRAWN BY	DATE
	CHECKED BY	
	APPROVED BY	
	CAD FILE PATH	
	SCALE NTS	
UNIVERSITY OF CALIFORNIA LAWRENCE BERKELEY NATIONAL LABORATORY FACILITIES DIVISION	DRAWING NO. U145	SHEET
	PROJECT NO.	

T:\groups\ELECT\Romy\Mech_IHEM\U400-SiteUtilities\U145 TYP-SIDEWALK-REPAIR-SECTION.dwg